


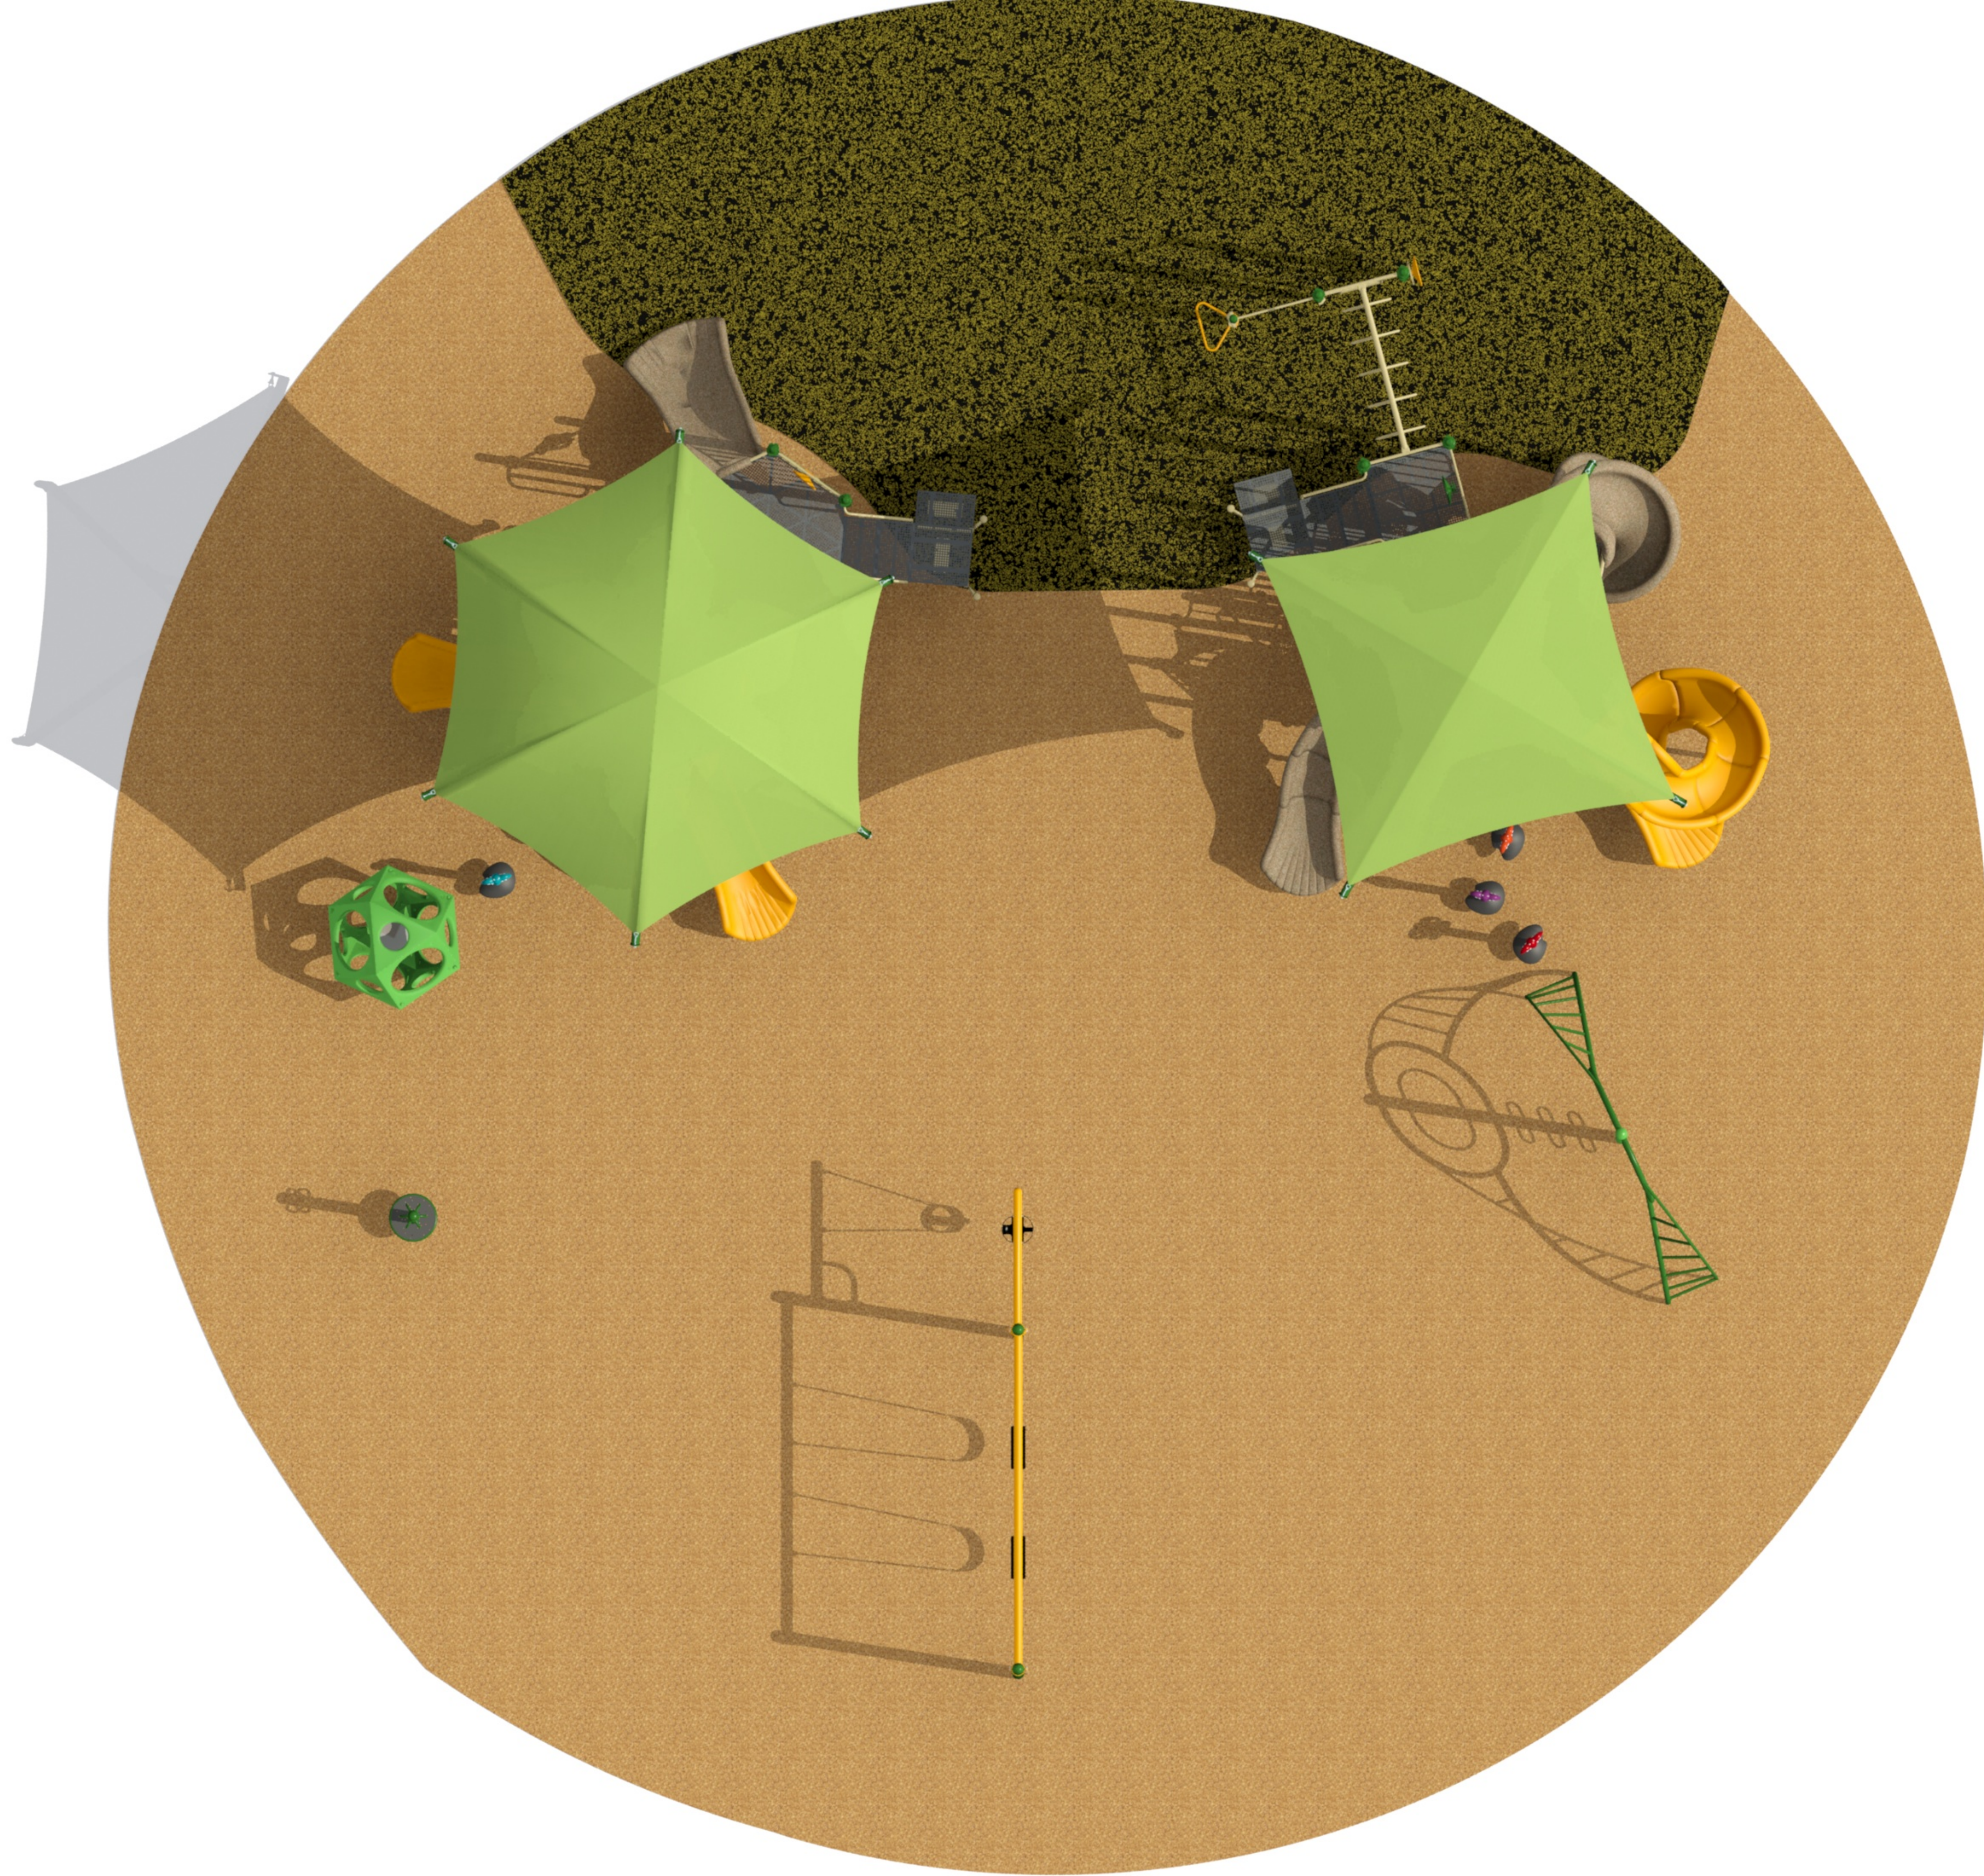










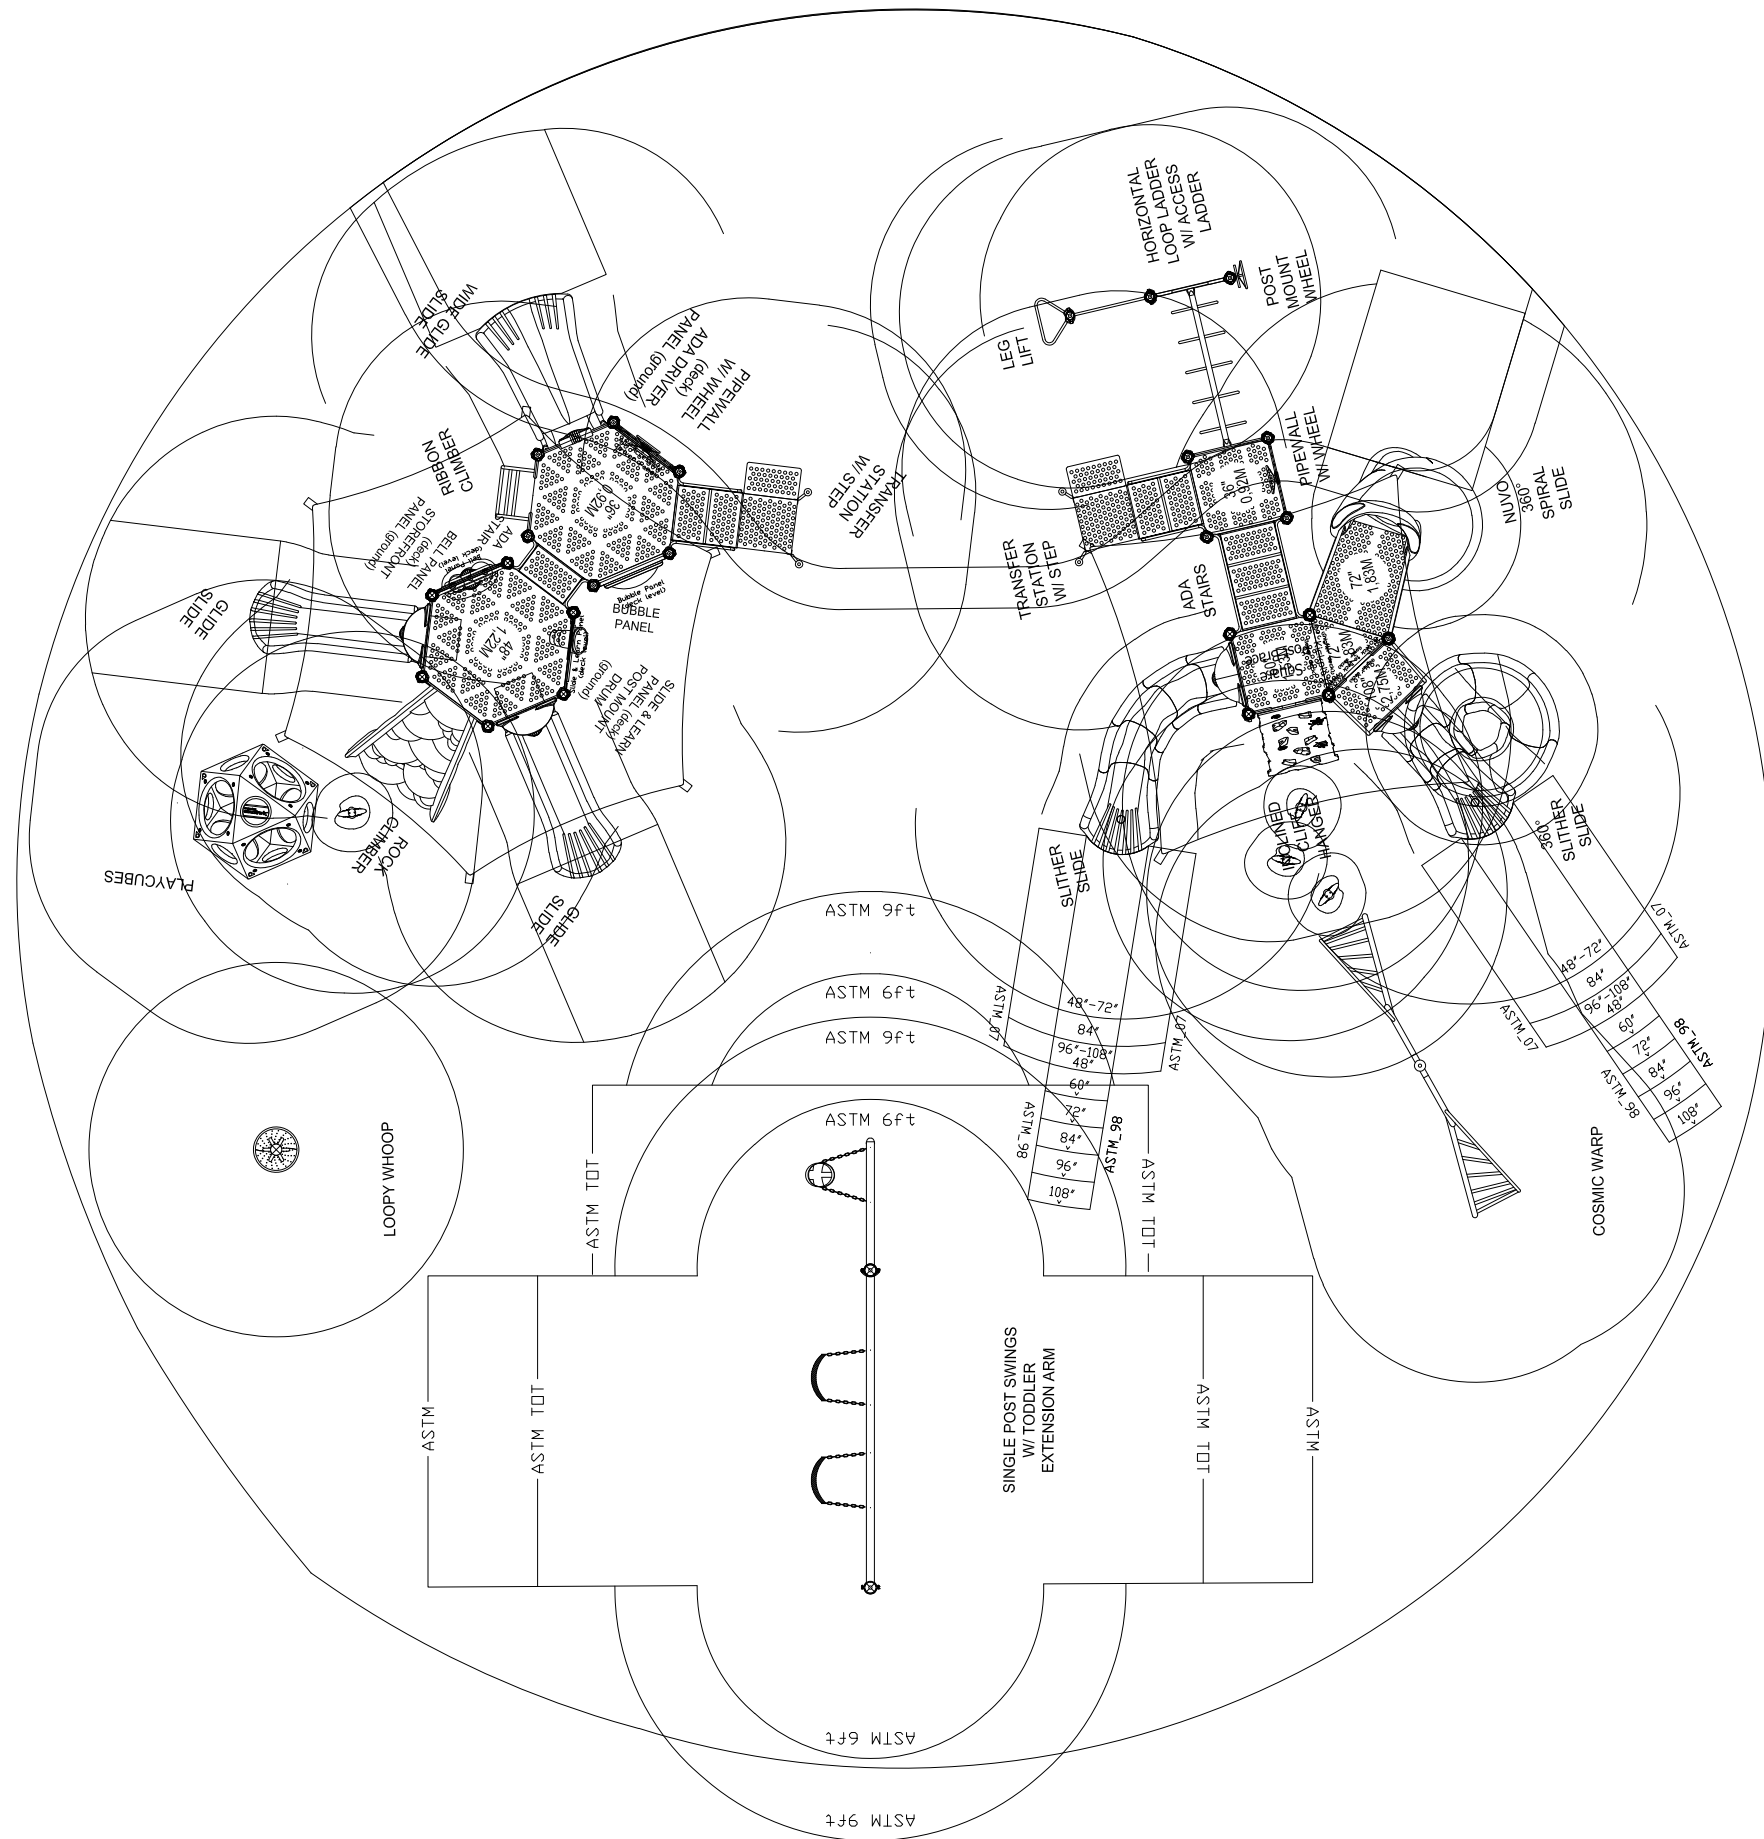

*PLAYGROUND SUPERVISION REQUIRED



EQUIPMENT SIZE:
X' x Y' x Z'

USE ZONE:
X' x Y'

AREA:
0.00 SqFt.

PERIMETER:
0.0 Ft.

FALL HEIGHT:
0 Ft.

USER CAPACITY:
#

AGE GROUP:
5-12

ADA SCHEDULE	Total Elevated Play Activities: X		
	Total Ground-Level Play Activities: X		
	Accessible Elevated Activities	Accessible Ground-Level Activities	Accessible Ground-Level Play Types
Required	X	X	X
Provided	X	X	X

- ✓ ASTM F1487-17
- ✓ CPSC #325



PROJECT NO: XX-XXXXX.DIR	SCALE: 3/16"=1'-0"
DRAWN BY: FName LName	Paper Size B
DATE: DD-MM-YY	

PROJECT NAME

CITY, STATE